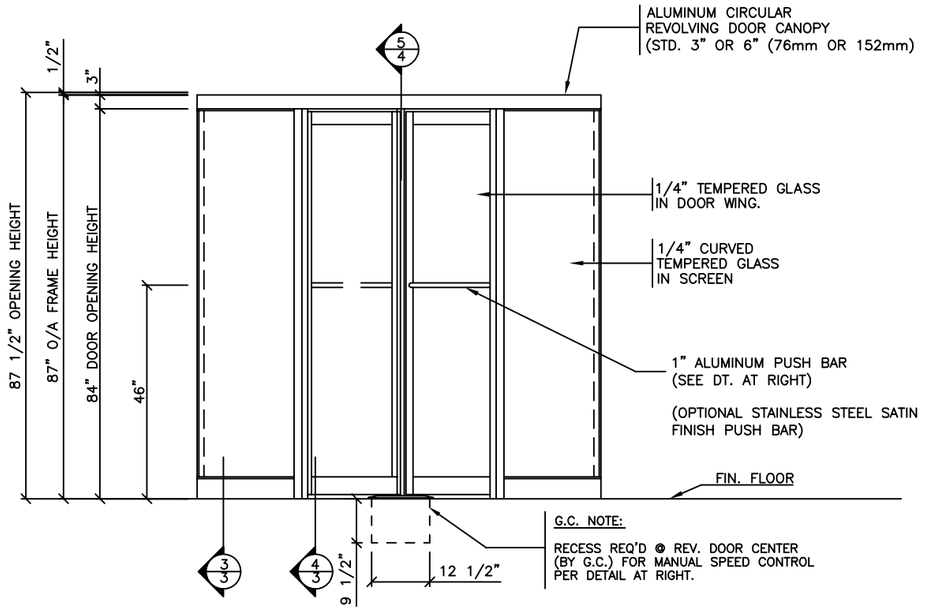

REVOLVING DOOR ENTRANCE ELEVATION

1 REQUIRED

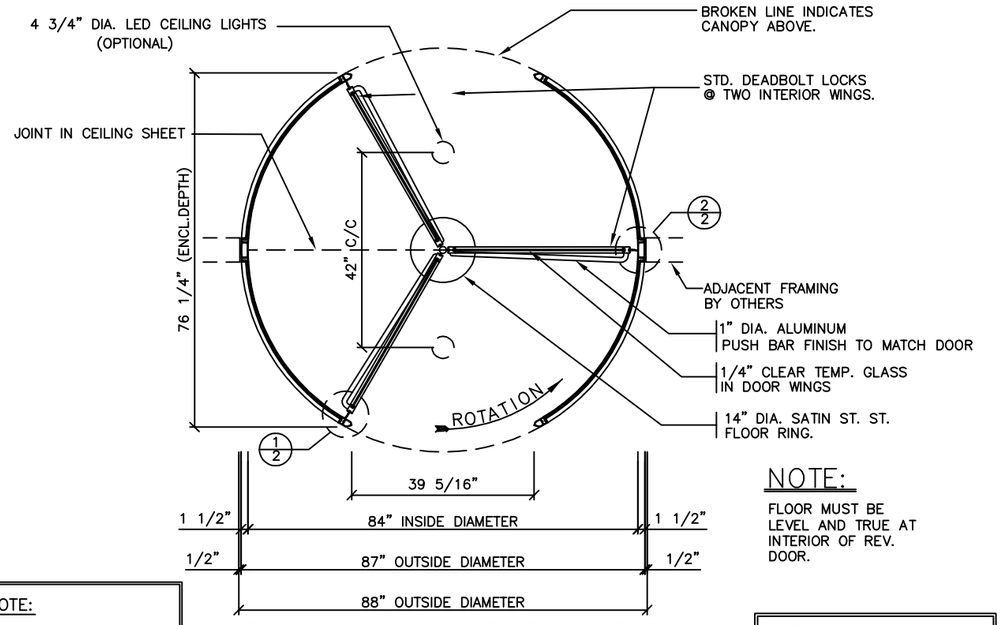

REVOLVING DOOR ENTRANCE PLAN

NOTE:

FLOOR MUST BE LEVEL AND TRUE AT INTERIOR OF REV. DOOR.

SHOP NOTE:

FINISH= ANODIZED/PAINT
CURVED GLASS TINT= CLEAR
DR. WG. GLASS TINT= CLEAR

FLOOR MANUAL SPEED CONTROL

NOTE:

GENERAL CONTRACTOR TO PROVIDE 110V 15AMP. POWER SUPPLY TO REV. DOOR CIELING LIGHTS INCLUDING ALL WIRING AND ACCESSORIES.

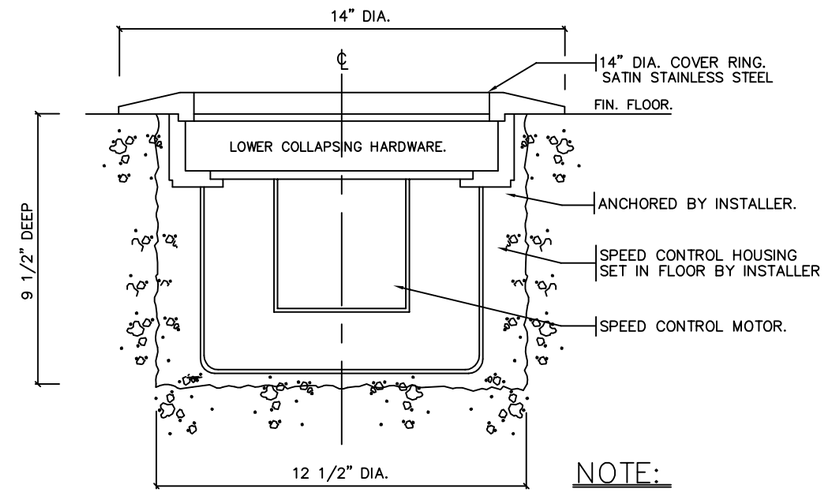

DETAIL – 3 WING SPEED CONTROL

SCALE: NONE

NOTE:

GENERAL CONTRACTOR TO PROVIDE 9 1/2" (241) DEEP X 12 1/2" (318) DIA. RECESS IN SLAB FOR SPEED CONTROL. ALL PREPARATORY WORK TO FLOOR & SLAB BY OTHERS.

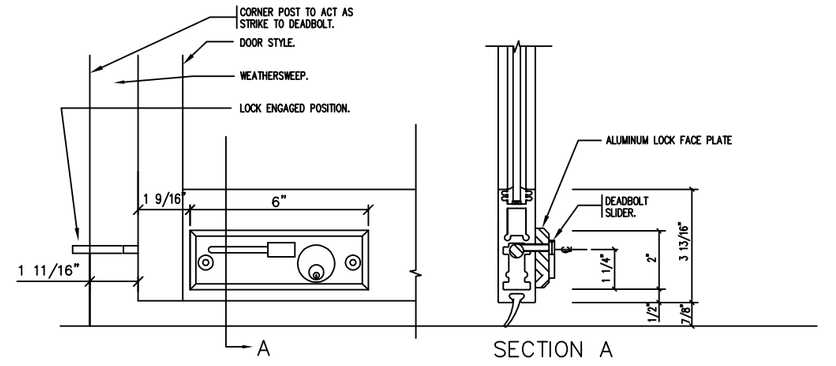

STD. DEADBOLT DETAILS

SCALE: NONE

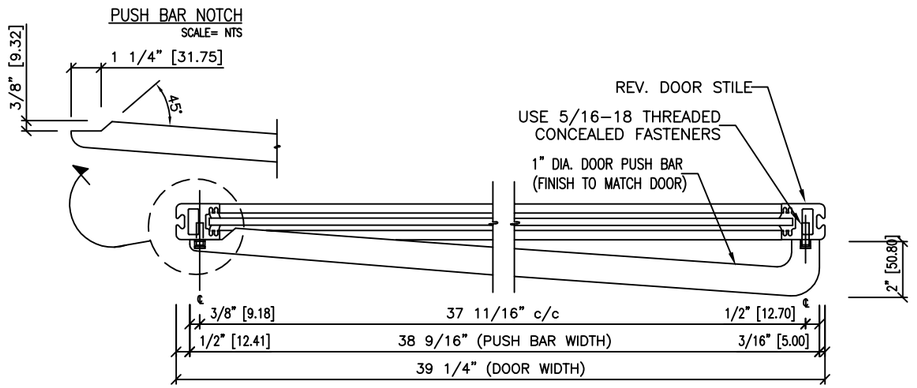

1" DIA. PUSHBAR DETAIL

SCALE: NTS

Date	REVISIONS	By	Issue

No.	ISSUED	Date

IMPORTANT NOTICE

Stanley Rush wishes to bring to your attention the following, for which we assume NO RESPONSIBILITY:

(1) The use of these drawings by other parties is the sole responsibility of that party as to site conditions, measurements, etc,.

(2) Movement of structures by forces causing mis-alignment and improper function of our product.

(3) Results of glass breakage causing bodily harm through improper use or mischief.

SPECIAL REFERENCE NOTE

Very often the method of manufacturing as shown on these shop drawings are a development of the skills of the company. Any reproduction and or distribution in whole or in part, without expressed or written consent is strictly prohibited.

Stanley Rush

STANLEY
RUSH
65 RIVIERA DRIVE
MARKHAM, ONT.
CANADA, L3R 5J6
Tel. 888-301-5407
905-944-8005
Fax 905-944-8006

3 WING 1500 SERIES
REVOLVING DOOR
PLAN / ELEV. / DETAILS

BUILDING	
LOCATION	
ARCH-ENG.	
CONTRACTOR	
Drawn by	Job No.
Checked by	
Scale	
Date	Dwg. No. 01
Finish	

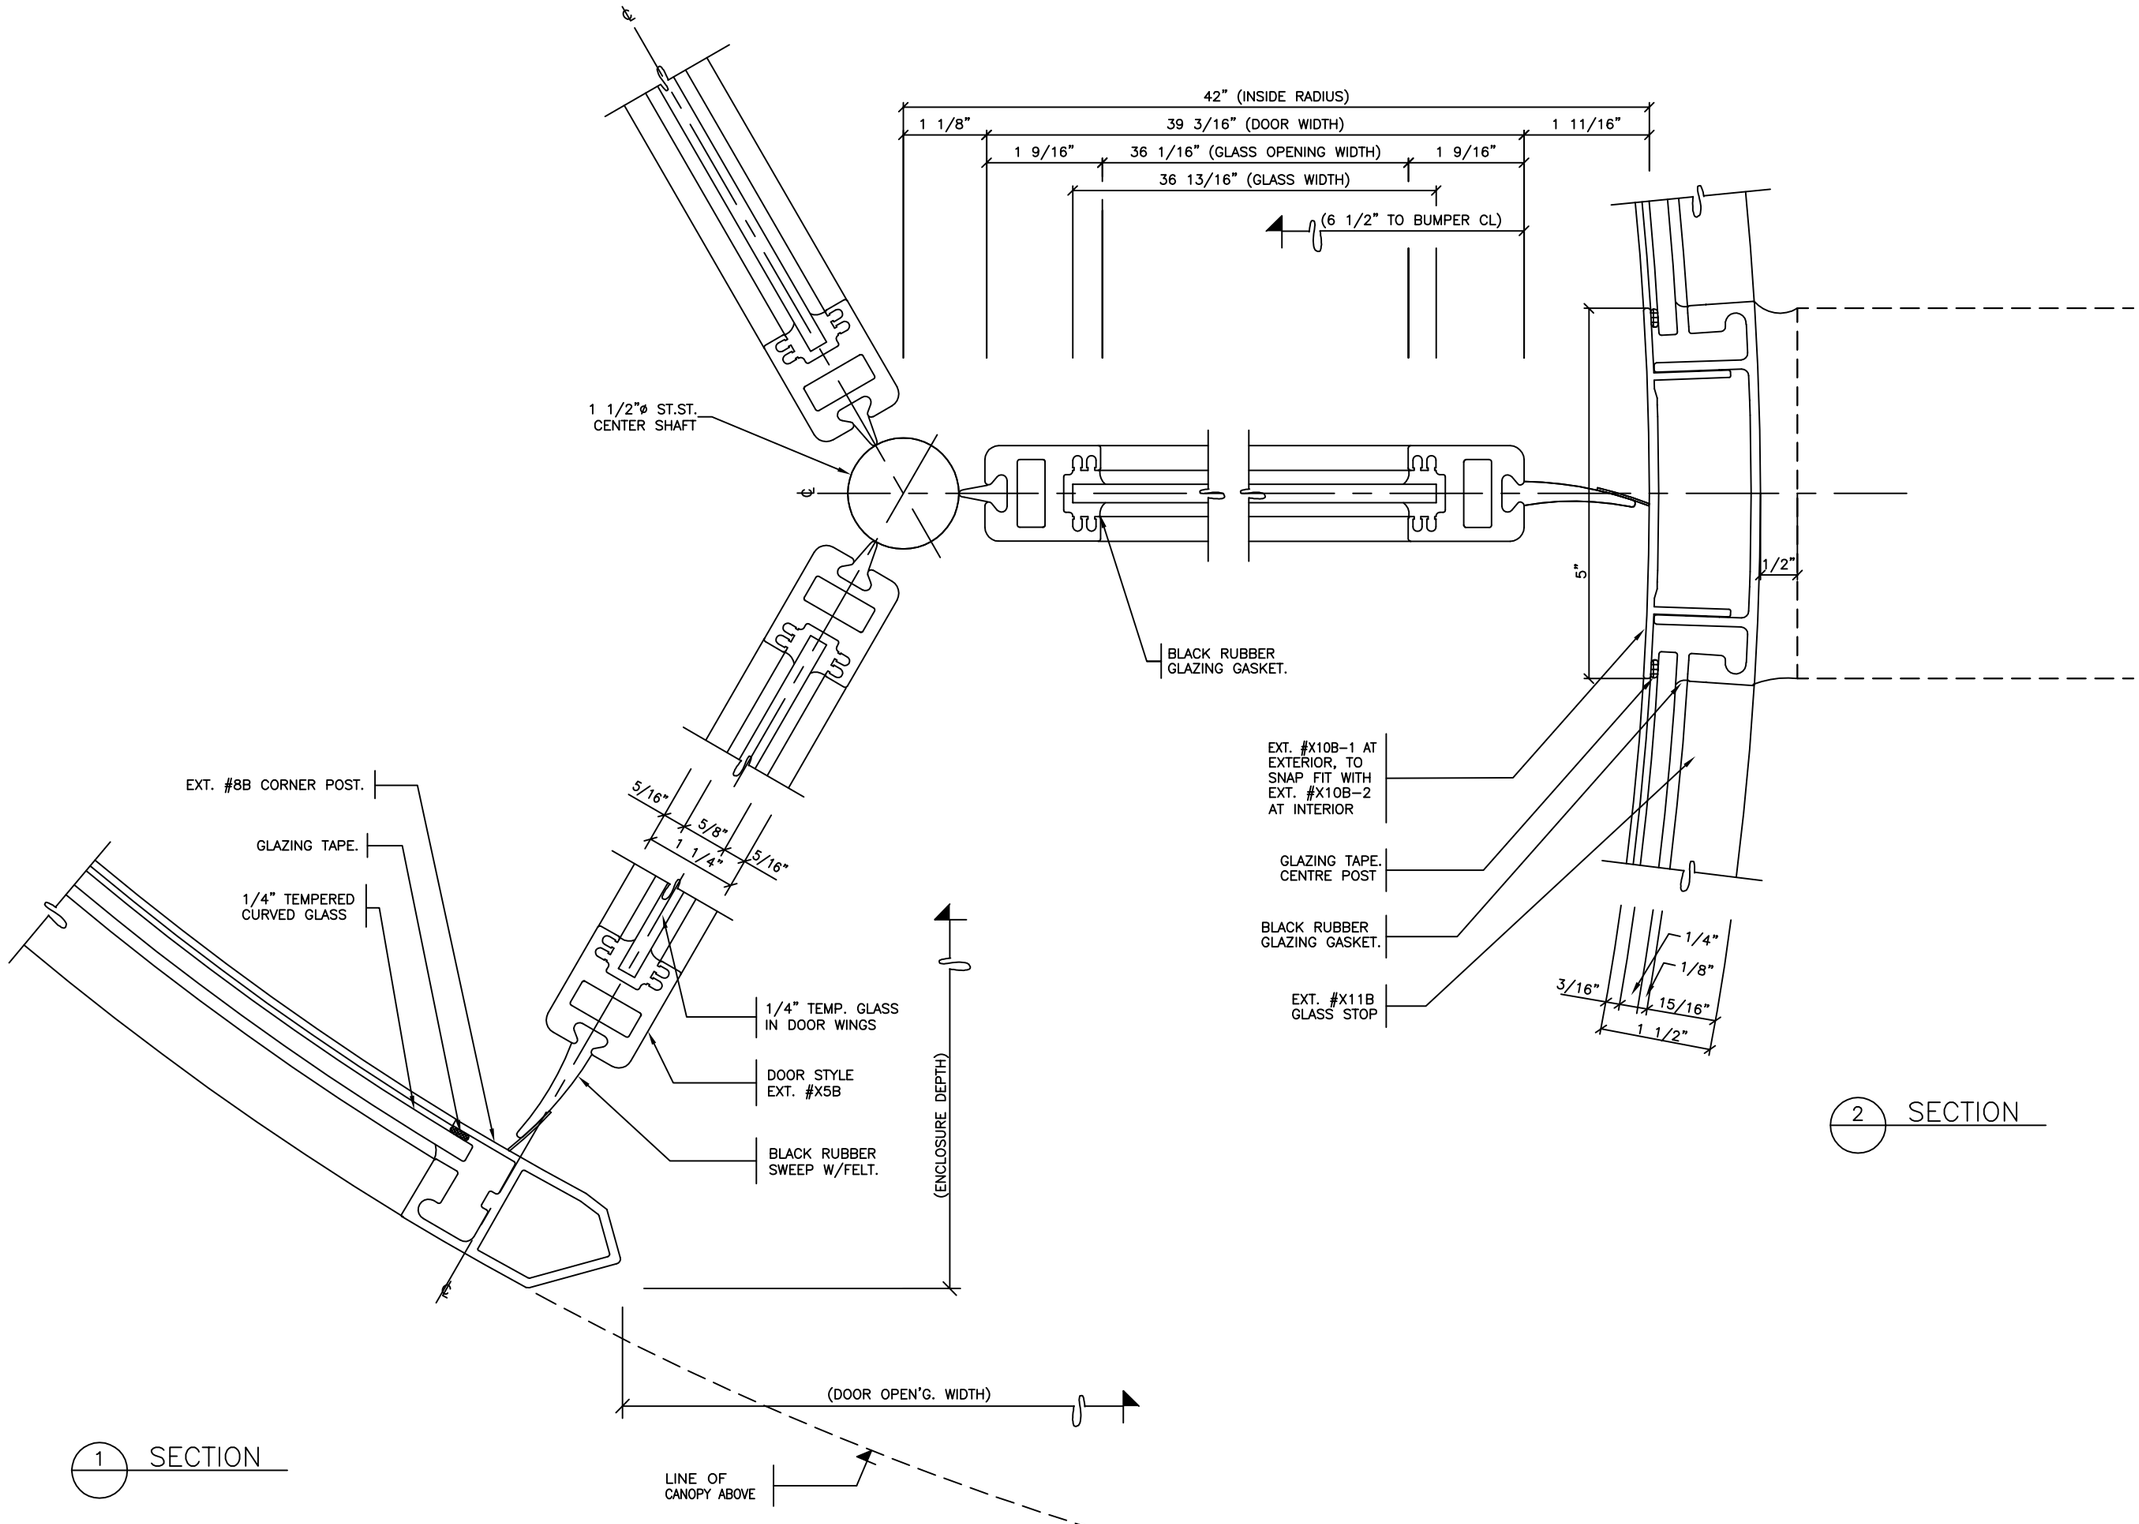

Date	REVISIONS	By	Issue

No.	ISSUED	Date

IMPORTANT NOTICE

Stanley Rush wishes to bring to your attention the following, for which we assume NO RESPONSIBILITY:

(1) The use of these drawings by other parties is the sole responsibility of that party as to site conditions, measurements, etc,.

(2) Movement of structures by forces causing mis-alignment and improper function of our product.

(3) Results of glass breakage causing bodily harm through improper use or mischief.

SPECIAL REFERENCE NOTE

Very often the method of manufacturing as shown on these shop drawings are a development of the skills of the company. Any reproduction and or distribution in whole or in part, without expressed or written consent is strictly prohibited.

Stanley Rush

STANLEY®
RUSH
65 RIVIERA DRIVE
MARKHAM, ONT.
CANADA, L3R 5J6
Tel. 888-301-5407
905-944-8005
Fax 905-944-8006

3 WING 1500 SERIES REVOLVING DOOR DETAILS

BUILDING	
LOCATION	
ARCH-ENG.	
CONTRACTOR	
Drawn by	Job No.
Checked by	
Scale	Dwg. No. 02
Date	
Finish	

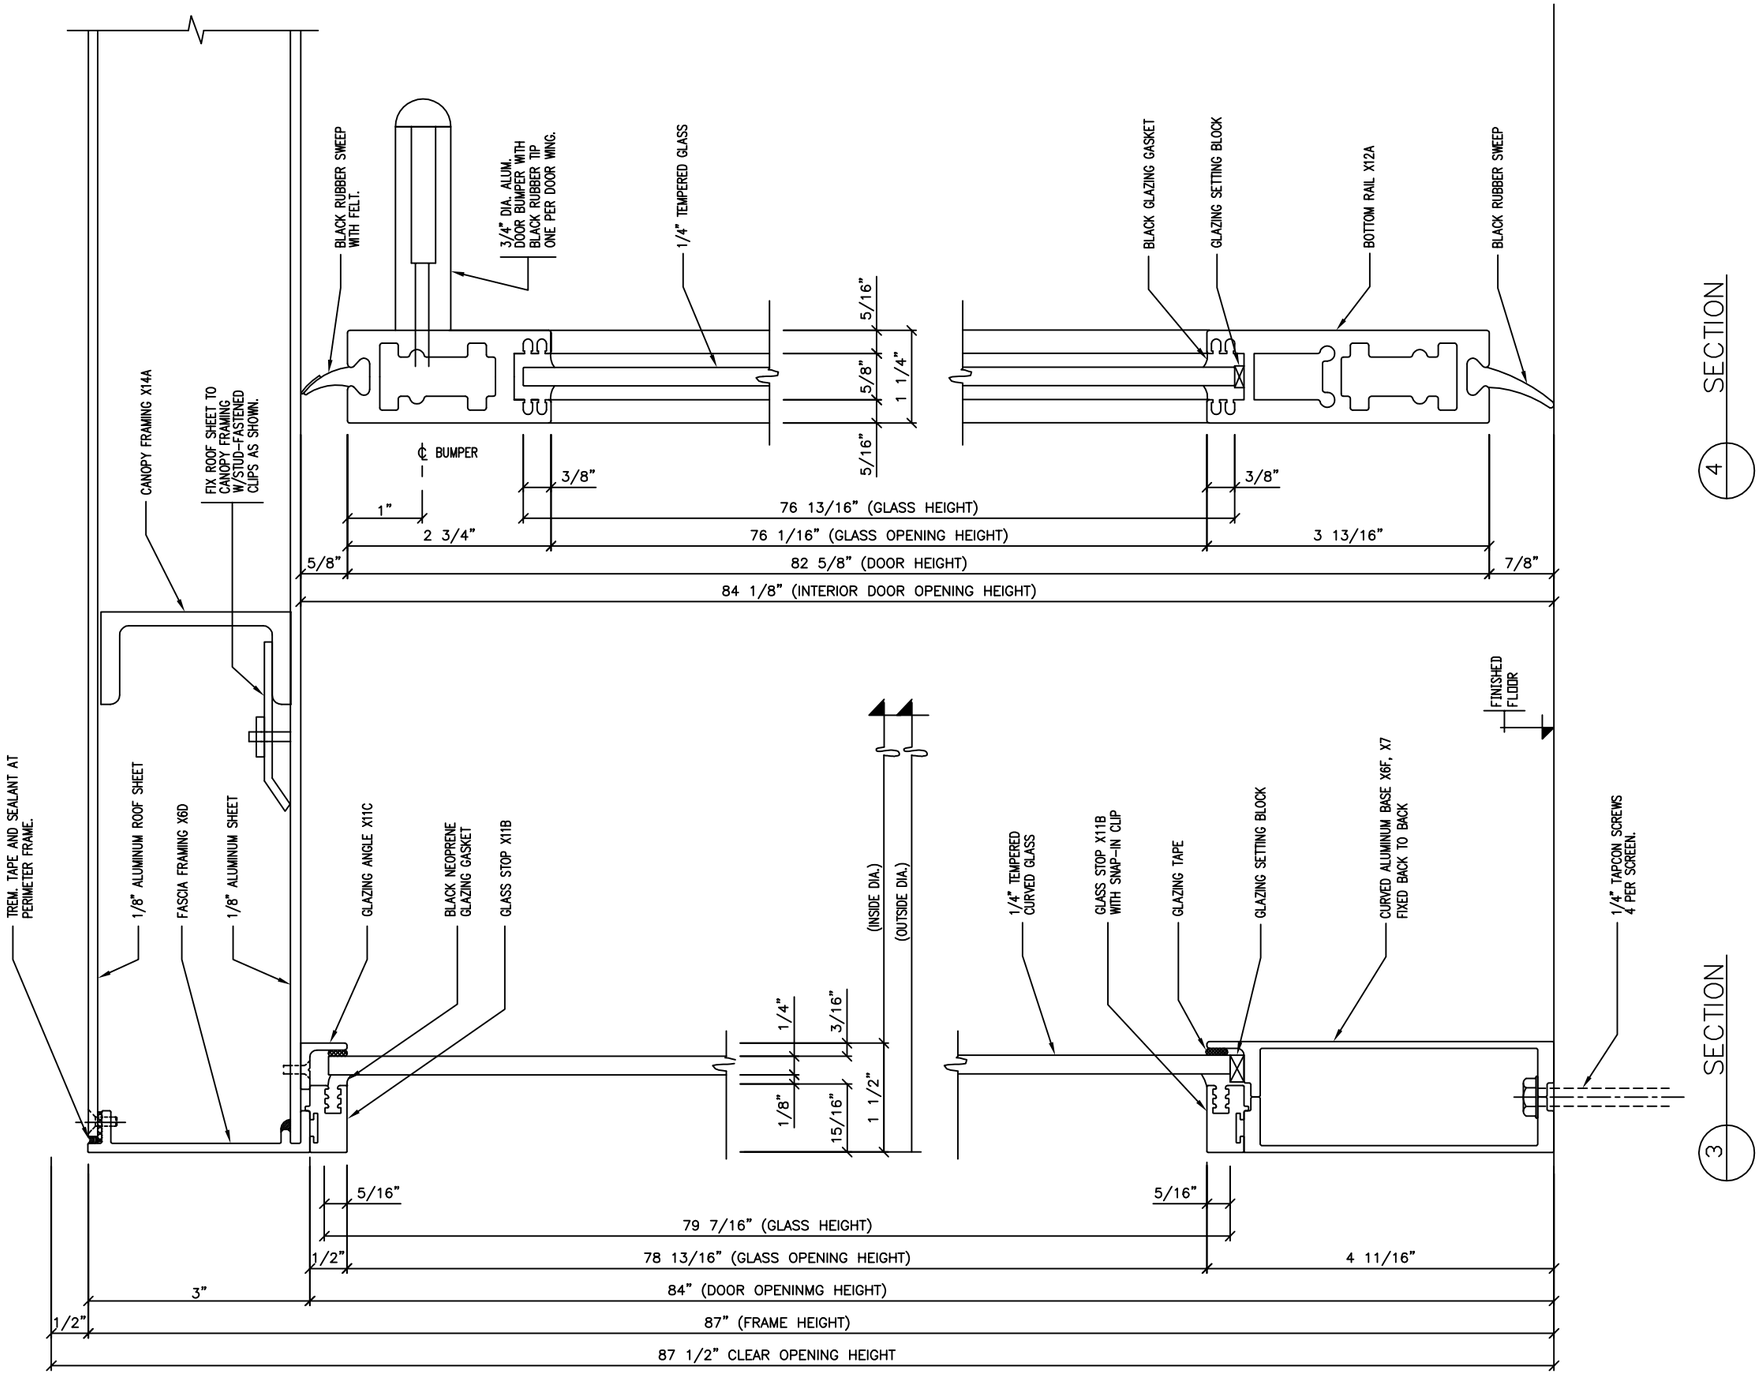

Date	REVISIONS	By	Issue

No.	ISSUED	Date

IMPORTANT NOTICE

Stanley Rush wishes to bring to your attention the following, for which we assume NO RESPONSIBILITY:

(1) The use of these drawings by other parties is the sole responsibility of that party as to site conditions, measurements, etc,.

(2) Movement of structures by forces causing mis-alignment and improper function of our product.

(3) Results of glass breakage causing bodily harm through improper use or mischief.

SPECIAL REFERENCE NOTE

Very often the method of manufacturing as shown on these shop drawings are a development of the skills of the company. Any reproduction and or distribution in whole or in part, without expressed or written consent is strictly prohibited.

Stanley Rush

STANLEY®
RUSH

65 RIVIERA DRIVE
MARKHAM, ONT.
CANADA, L3R 5J6

Tel. 888-301-5407
905-944-8005
Fax 905-944-8006

3 WING 1500 SERIES REVOLVING DOOR SECTION / DETAILS

BUILDING	
LOCATION	
ARCH-ENG.	
CONTRACTOR	
Drawn by	Job No.
Checked by	
Scale	Dwg. No. 03
Date	
Finish	

1504-003

EXTERIOR

INTERIOR

NOTE: ABSOLUTELY NO LOAD IS TO BE IMPOSED ON STANLEY/ RUSH CANOPY.

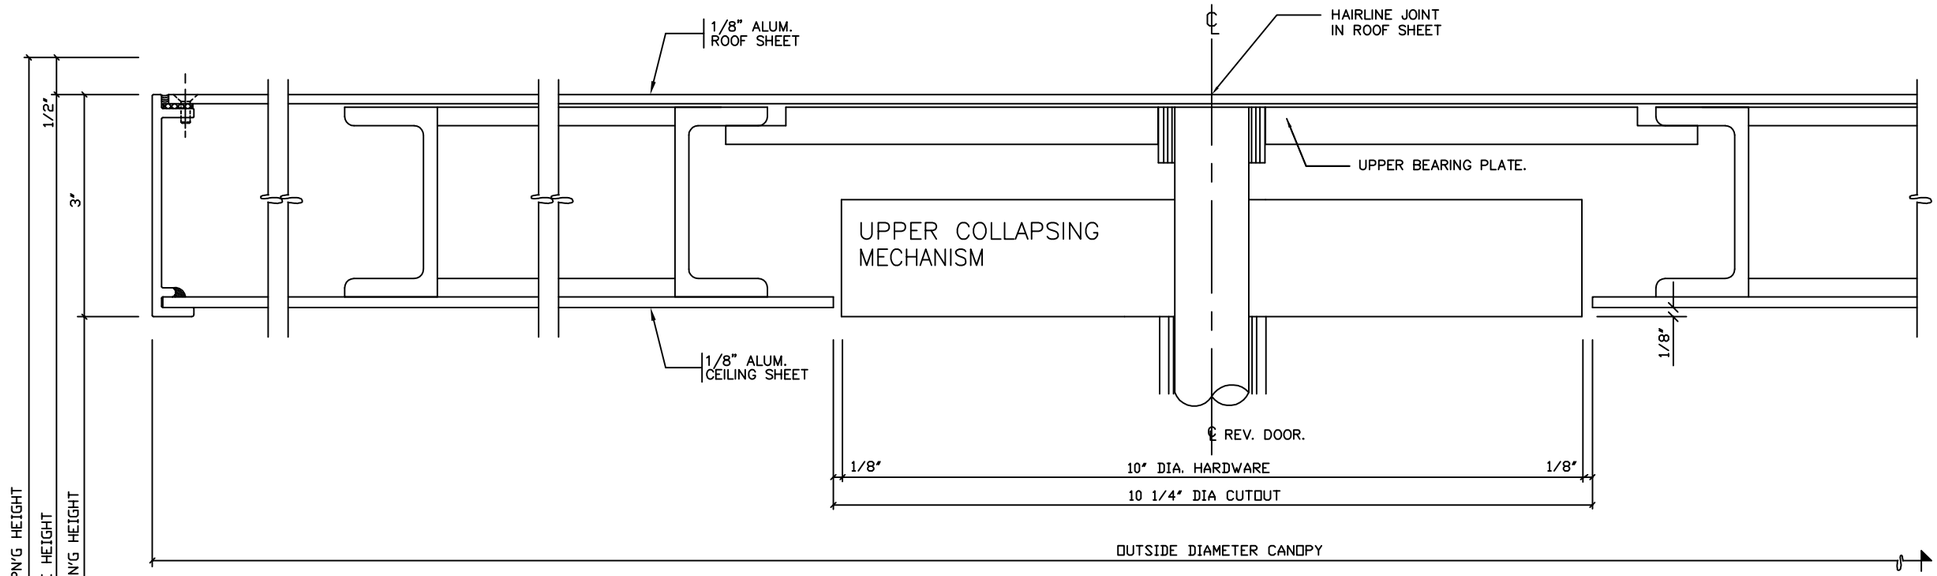

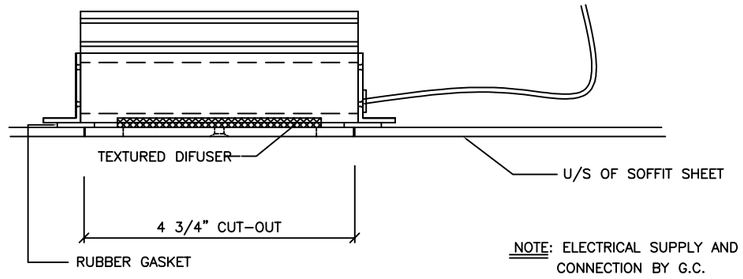

NOTE: ELECTRICAL SUPPLY AND CONNECTION BY G.C.

TYPICAL SECTION THROUGH CANOPY AT CEILING FIXTURE

SCALE: NONE

(OPTIONAL LED CEILING LIGHTS)

5 SECTION

Date	REVISIONS	By	Issue

No.	ISSUED	Date

IMPORTANT NOTICE

Stanley Rush wishes to bring to your attention the following, for which we assume NO RESPONSIBILITY:

(1) The use of these drawings by other parties is the sole responsibility of that party as to site conditions, measurements, etc,.

(2) Movement of structures by forces causing mis-alignment and improper function of our product.

(3) Results of glass breakage causing bodily harm through improper use or mischief.

SPECIAL REFERENCE NOTE

Very often the method of manufacturing as shown on these shop drawings are a development of the skills of the company. Any reproduction and or distribution in whole or in part, without expressed or written consent is strictly prohibited.

Stanley Rush

STANLEY®
RUSH
65 RIVIERA DRIVE
MARKHAM, ONT.
CANADA, L3R 5J6
Tel. 888-301-5407
905-944-8005
Fax 905-944-8006

3 WING 1500 SERIES REVOLVING DOOR CANOPY / SECTION

BUILDING	
LOCATION	
ARCH-ENG.	
CONTRACTOR	
Drawn by	Job No.
Checked by	
Scale	Dwg. No. 04
Date	
Finish	