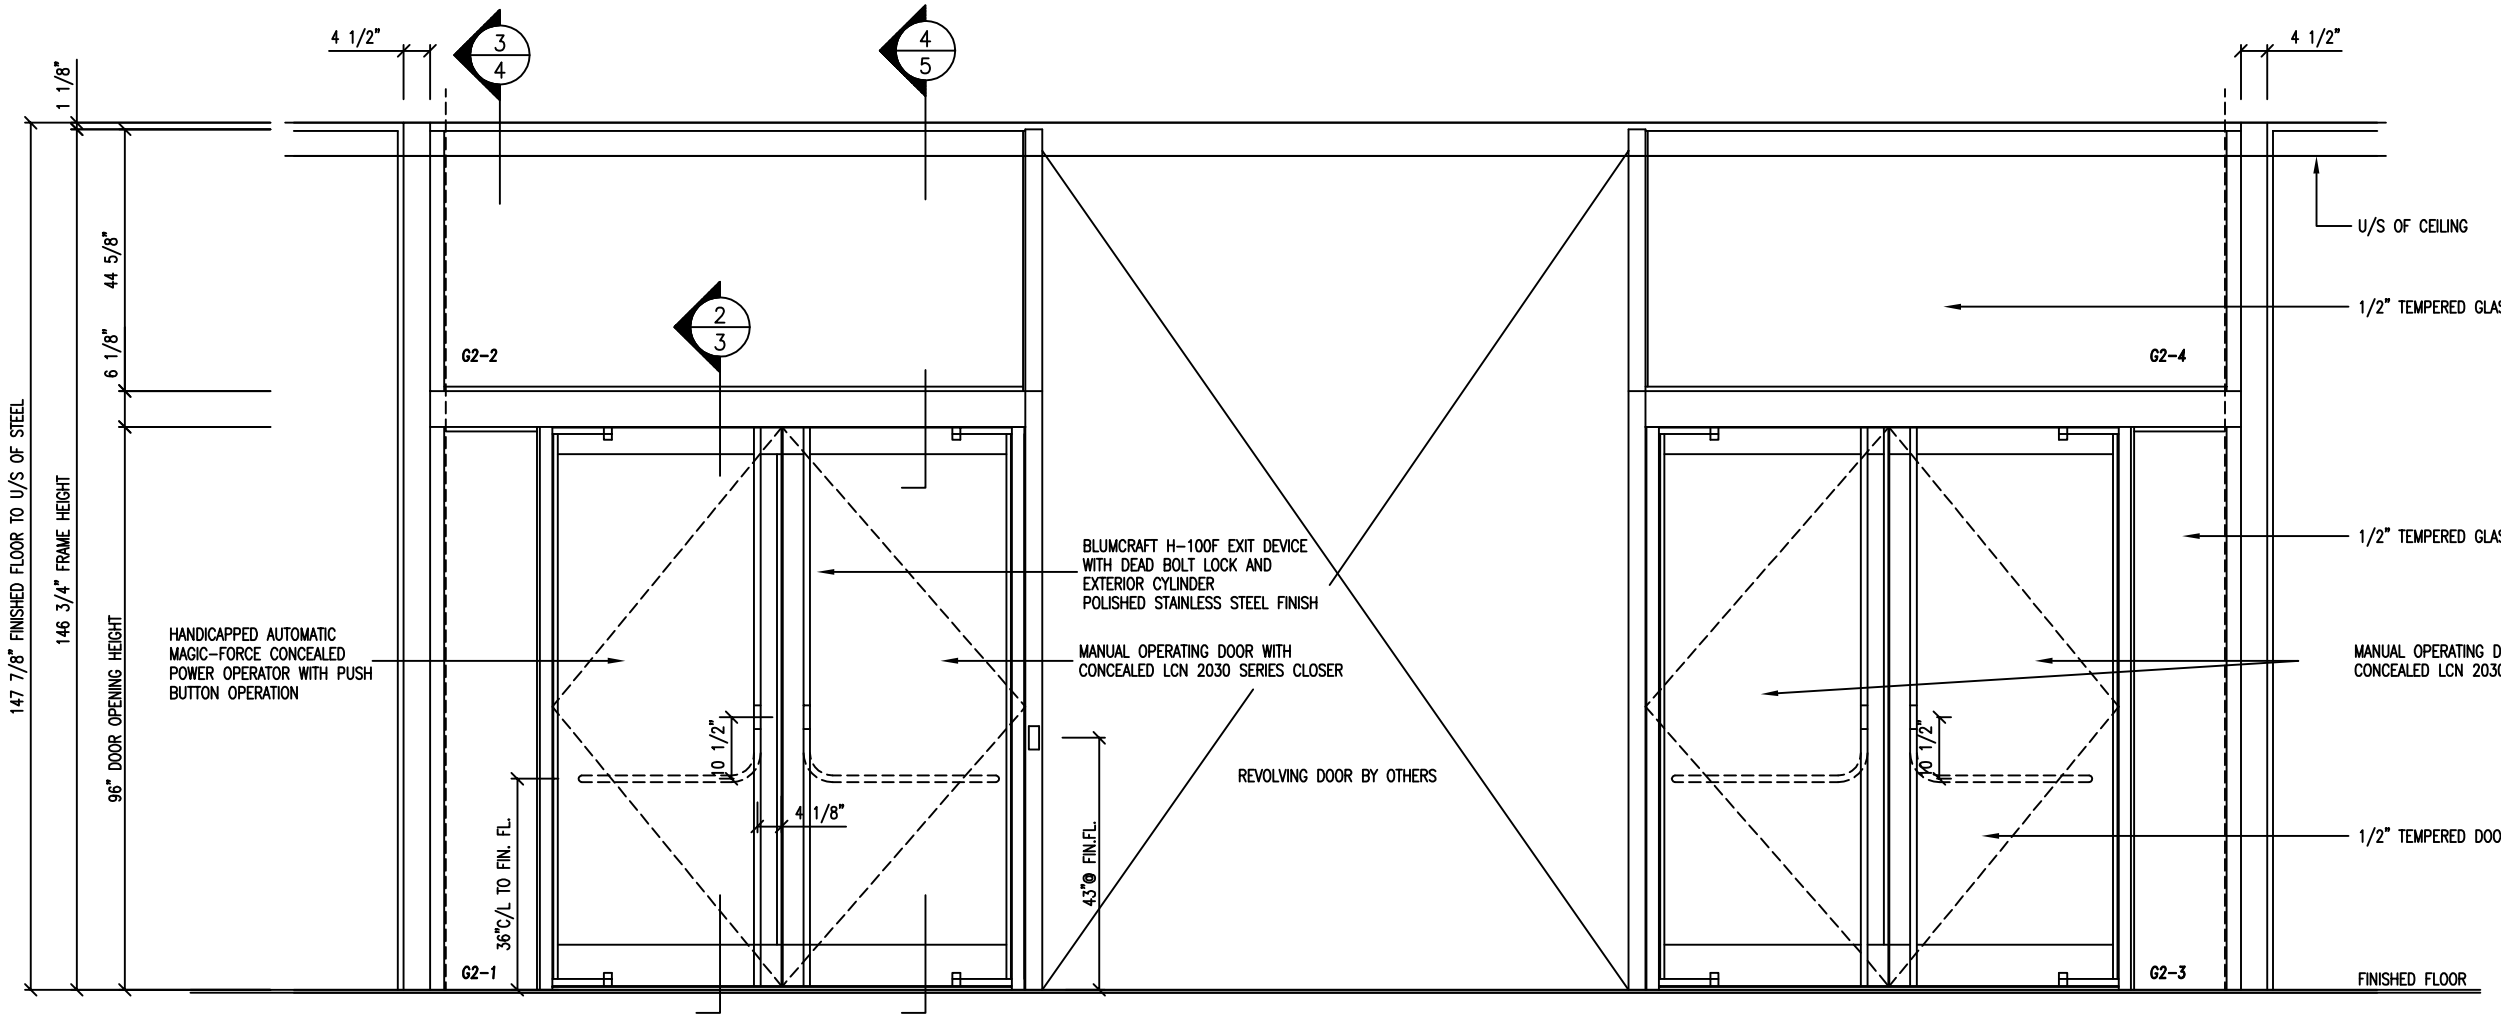

ENTRANCE ELEVATION

SCALE: 3/4"= 1'-0"

DOOR HARDWARE

- C.J. RUSH TYPE BALANCED DOOR HARDWARE
- ALUMINUM THRESHOLDS

INDICATE HANDICAPPED DOOR PUSH BUTTON LOCATIONS

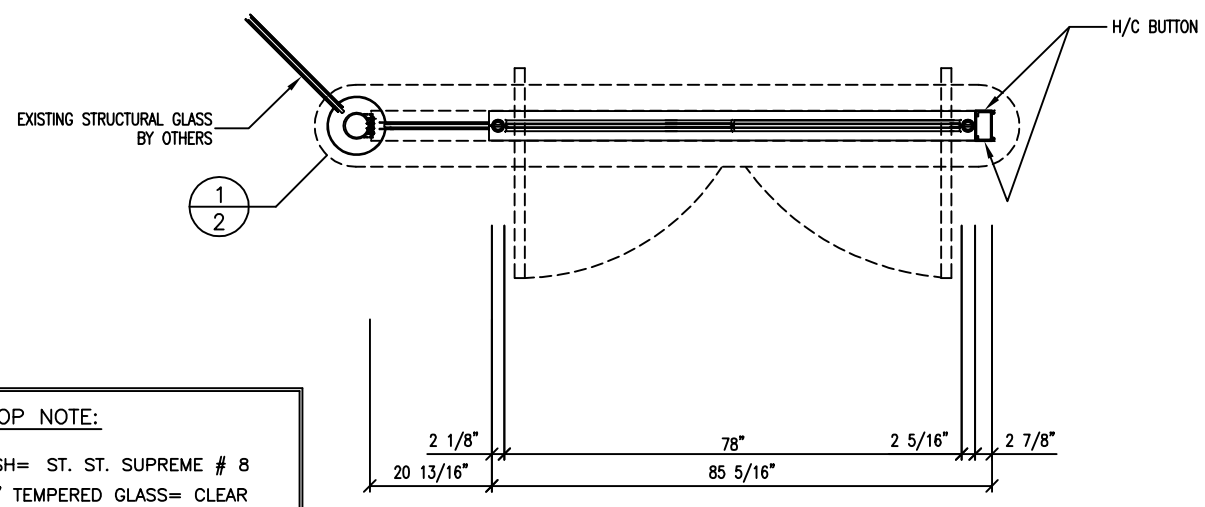

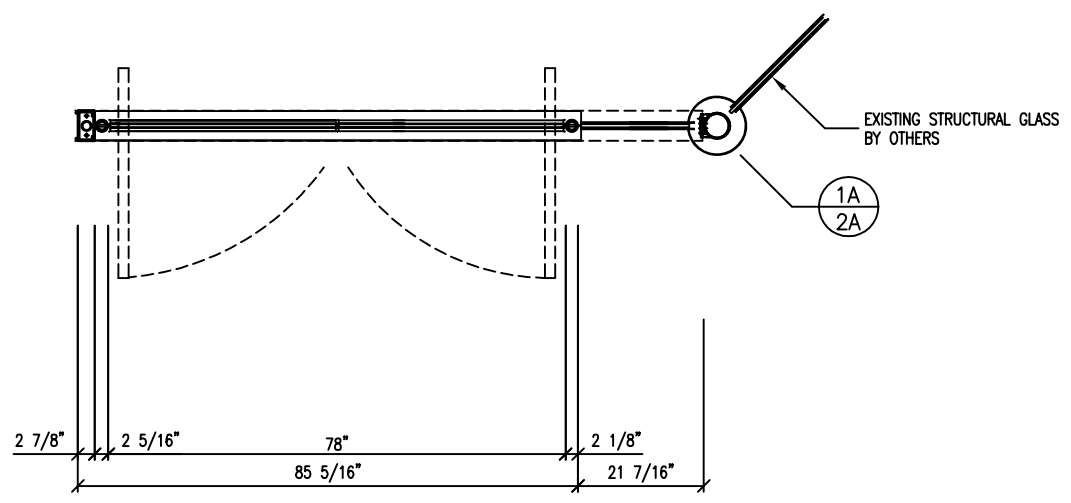

ENTRANCE PLAN

SCALE: 3/4"= 1'-0"

SHOP NOTE:

FINISH= ST. ST. SUPREME # 8
1/2" TEMPERED GLASS= CLEAR

Date	REVISIONS	By	Issue

No.	ISSUED	Date
	FOR APPROVAL	?

IMPORTANT NOTICE

Stanley Rush wishes to bring to your attention the following, for which we assume NO RESPONSIBILITY:

(1) The use of these drawings by other parties is the sole responsibility of that party as to site conditions, measurements, etc,.

(2) Movement of structures by forces causing mis-alignment and improper function of our product.

(3) Results of glass breakage causing bodily harm through improper use or mischief.

SPECIAL REFERENCE NOTE

Very often the method of manufacturing as shown on these shop drawings are a development of the skills of the company. Any reproduction and or distribution in whole or in part, without expresed or written consent is strictly prohibited.

Stanley Rush

STANLEY®
RUSH
65 RIVIERA DRIVE
MARKHAM, ONT.
CANADA, L3R 5J6
Tel. 888-301-5407
905-944-8005
Fax 905-944-8006

BALANCED DOOR
PLAN / ELEVATION

BUILDING	
LOCATION	
ARCH-ENG.	
CONTRACTOR	
Drawn by	Job No.
Checked by	
Scale	Dwg. No. 3010-001
Date	
Finish	