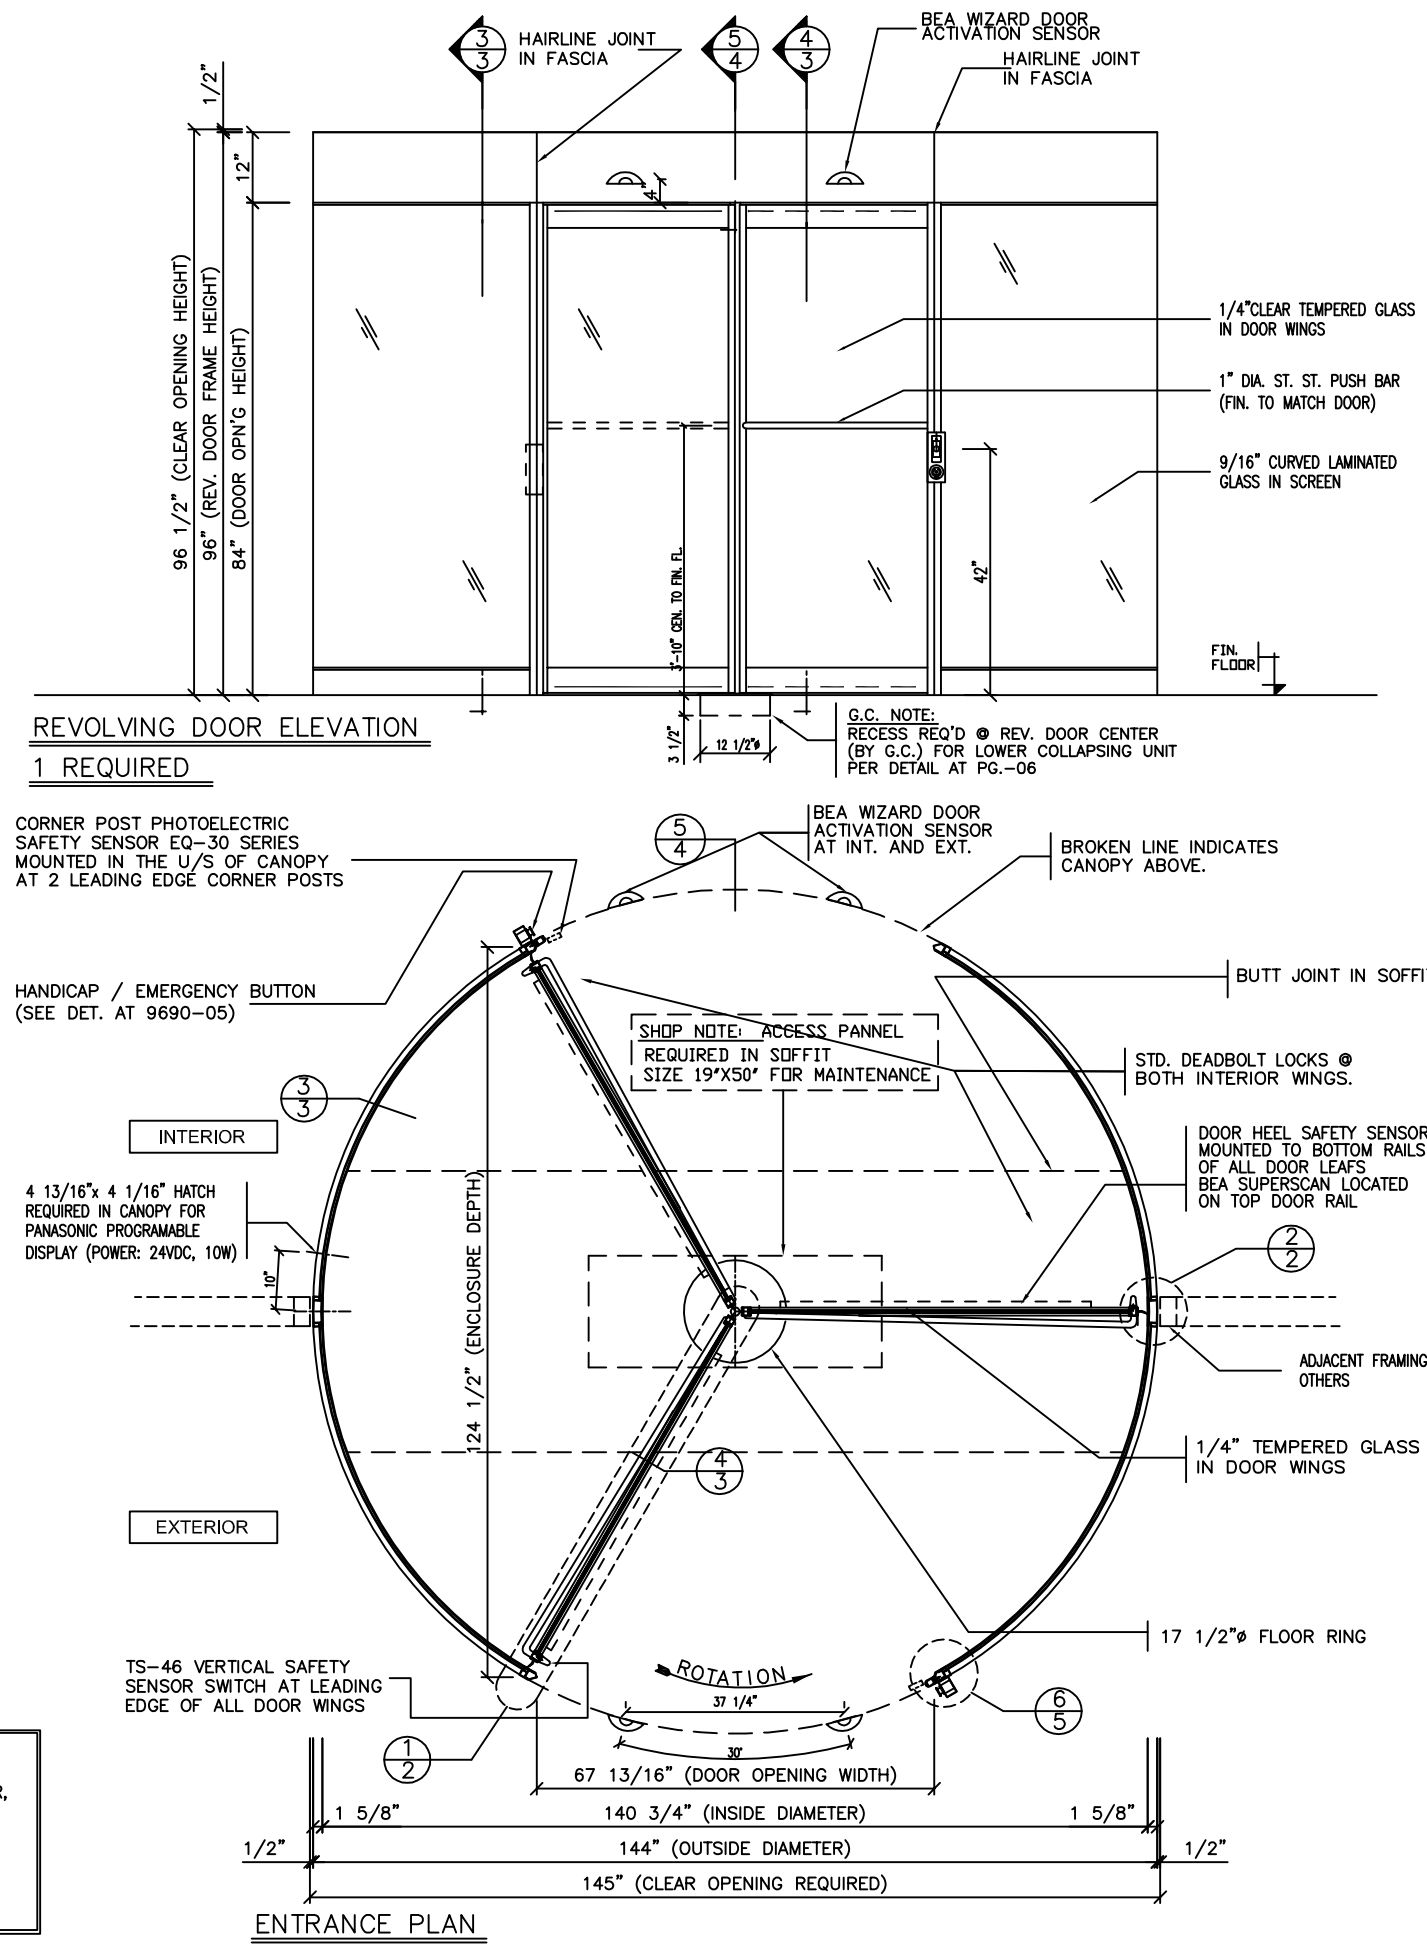

G.C. NOTE:

ALL DIMENSIONS TO BE SITE CONFIRMED PRIOR TO FABRICATE.

NOTE:

FINISHED FLOOR MUST BE TRUE AND LEVEL THROUGHOUT REVOLVING DOOR AREA.

NOTE:

GENERAL CONTRACTOR TO PROVIDE 110 V., 60HZ, 15 AMP. POWER SUPPLY REQUIRED TO REVOLVING DOOR AUTOMATIC POWER OPERATOR, INCLUDING ALL WIRING AND ACCESORIES.

SHOP NOTE:

REVOLVING DOOR FINISH= ST. ST. #8 MIRROR,

CURVED GLASS TINT= CLEAR
DR. WG. GLASS TINT= CLEAR

REV. DOOR OPERATION: OVERHEAD ELECTRIC AUTOMATIC

Date	REVISIONS	By	Issue

No.	ISSUED	Date
	FOR APPROVAL	?

IMPORTANT NOTICE

Stanley Rush wishes to bring to your attention the following, for which we assume NO RESPONSIBILITY:

(1) The use of these drawings by other parties is the sole responsibility of that party as to site conditions, measurements, etc,.

(2) Movement of structures by forces causing mis-alignment and improper function of our product.

(3) Results of glass breakage causing bodily harm through improper use or mischief.

SPECIAL REFERENCE NOTE

Very often the method of manufacturing as shown on these shop drawings are a development of the skills of the company. Any reproduction and or distribution in whole or in part, without expressed or written consent is strictly prohibited.

Stanley Rush

STANLEY®
RUSH
65 RIVIERA DRIVE
MARKHAM, ONT.
CANADA, L3R 5J6
Tel. 888-301-5407
905-944-8005
Fax 905-944-8006

1500 SERIES FULLY AUTOMATIC REVOLVING DOOR ELEVATION / PLAN.

BUILDING: ?	
LOCATION: ?	
ARCH-ENG.	
CONTRACTOR: ?	
Drawn by: ?	Job No. ?
Checked by: ?	
Scale: 3/4"=1'-0"	Dwg. No. 01
Date: ?	
Finish: AS SHOWN	